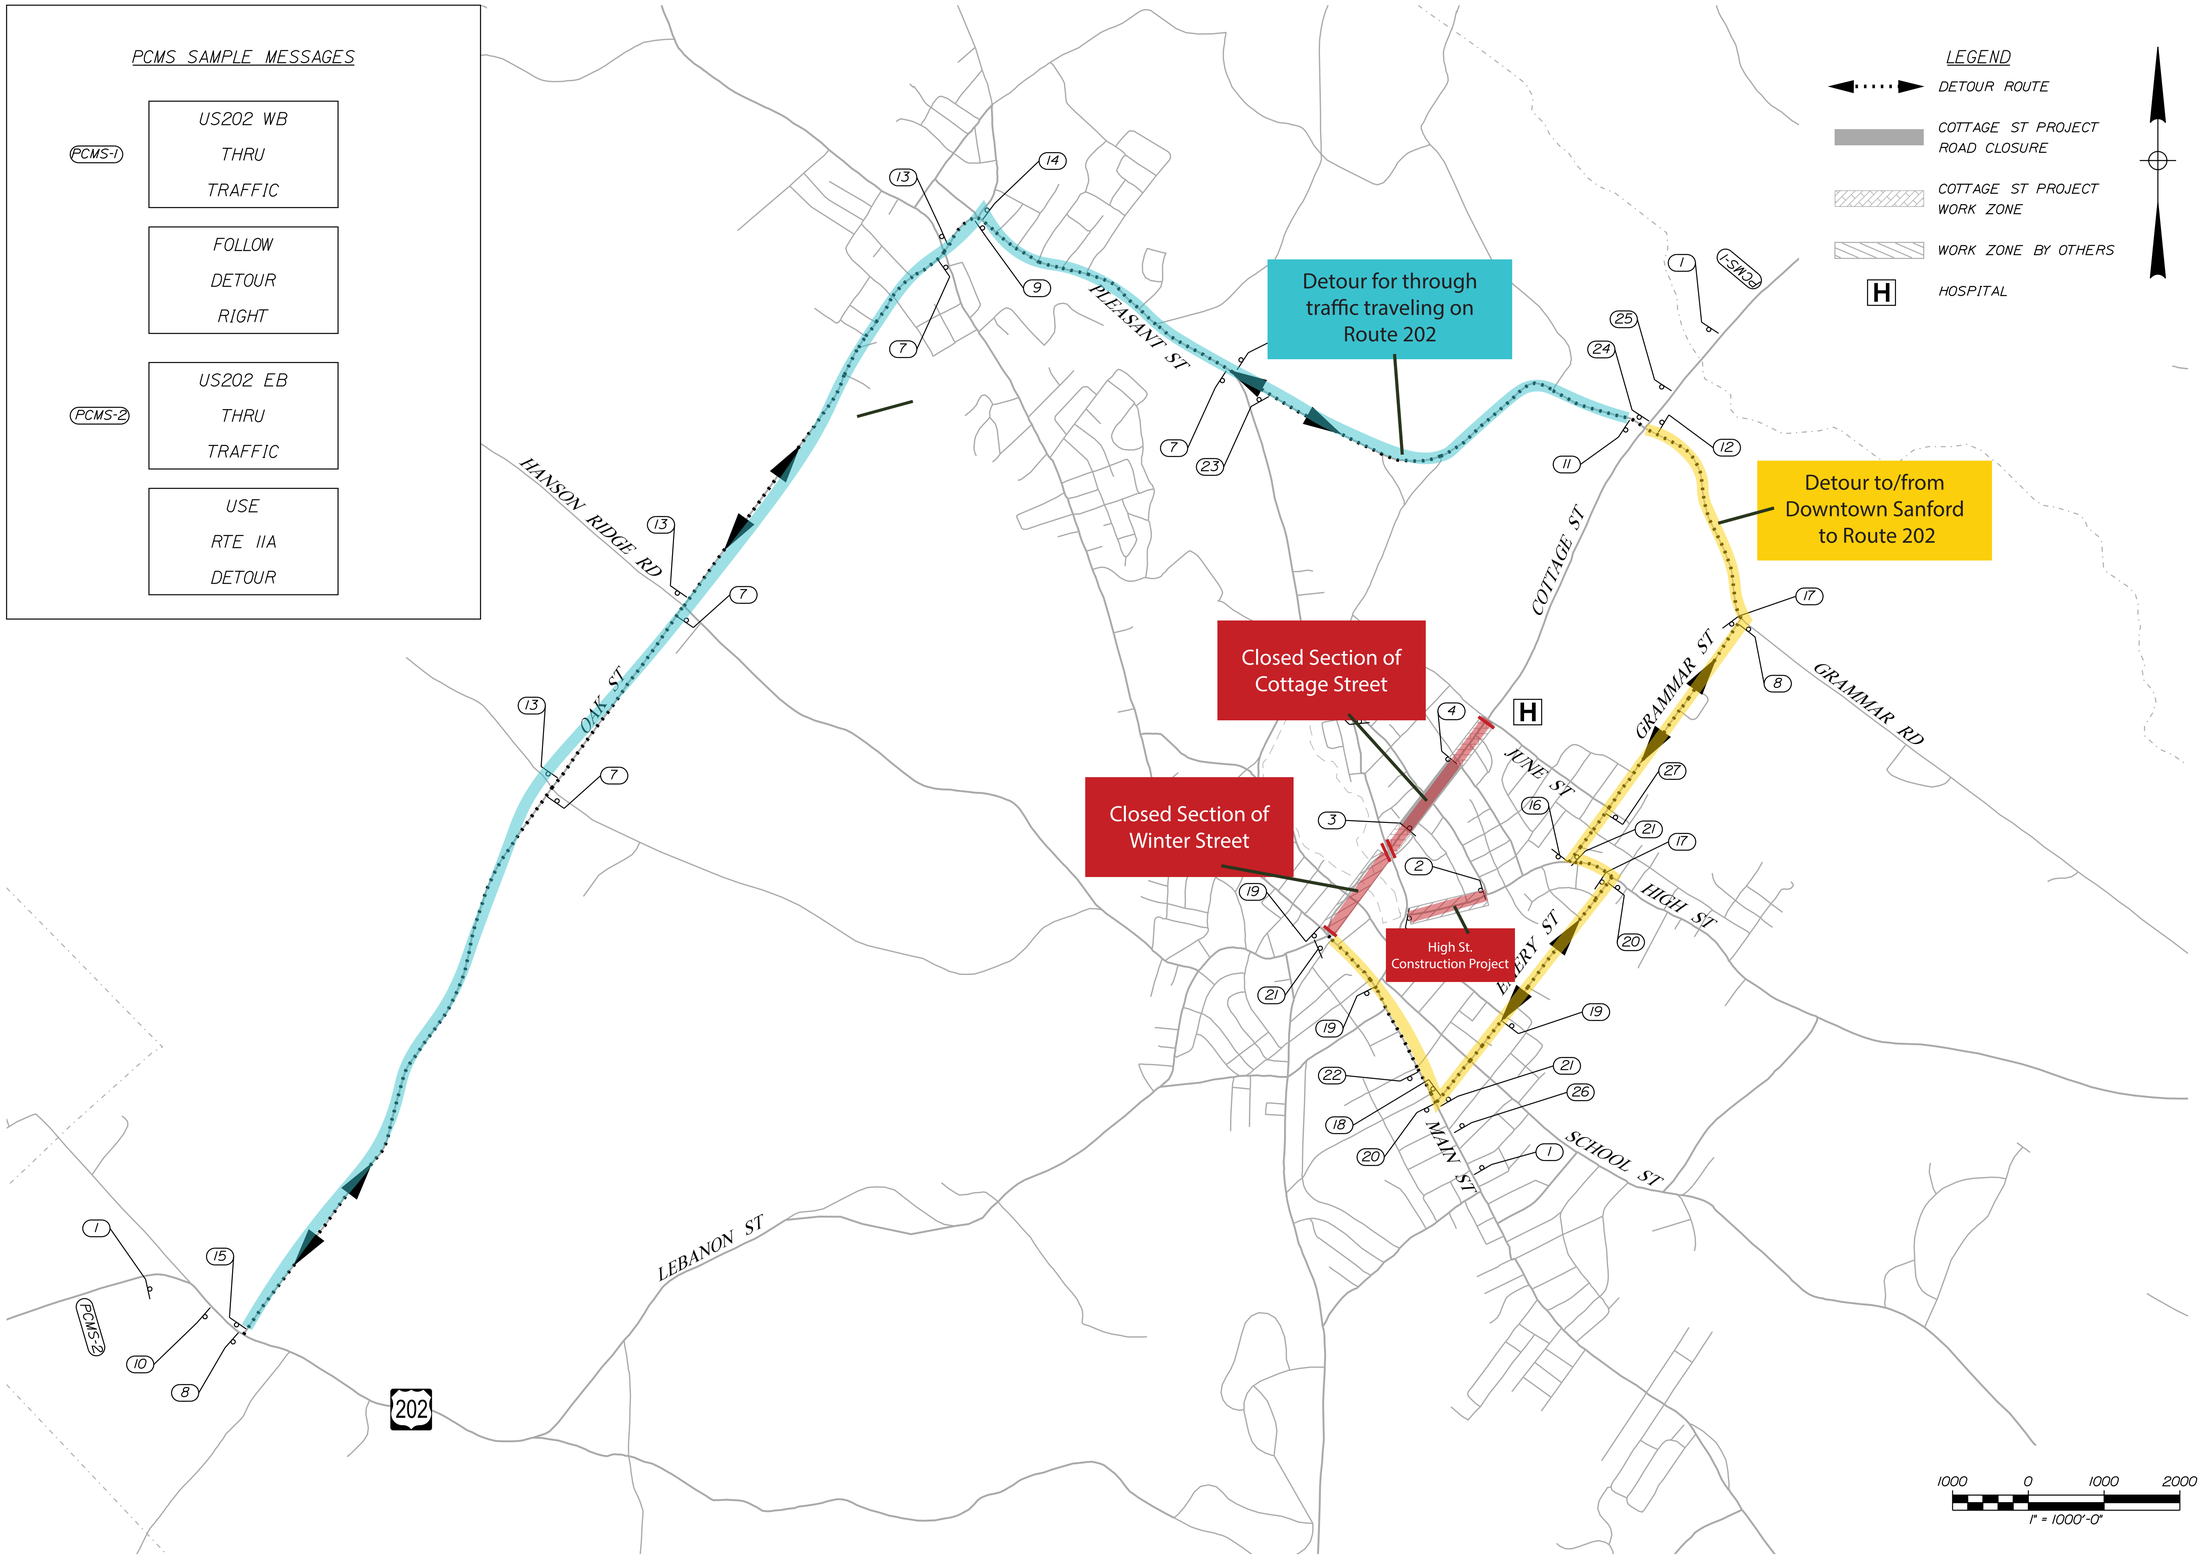

SANFORD SEWERAGE DISTRICT

SANFORD SEWERAGE DISTRICT
281 RIVER STREET, P.O. BOX 338
SPRINGVALE, ME 04083

		DATE
PROJ. MANAGER	ANDRE BROUSSEAU	
DESIGN-DETAILED		3/5/2026
CHECKED-REVIEWED		3/5/2026
DESIGN2-DETAILED2		
DESIGN3-DETAILED3		
REVISIONS 1		
REVISIONS 2		

SIGNATURE
XXXXX
P.E. NUMBER
XX/XX/XXXX
DATE

SANFORD COTTAGE STREET SEWER IMPROVEMENTS

REGIONAL CONSTRUCTION DETOUR

SHEET NUMBER
8
OF 10

Filename: ...\S_008_Detour_01.dgn Division: HIGHWAY Username: dschandel Date:3/5/2026